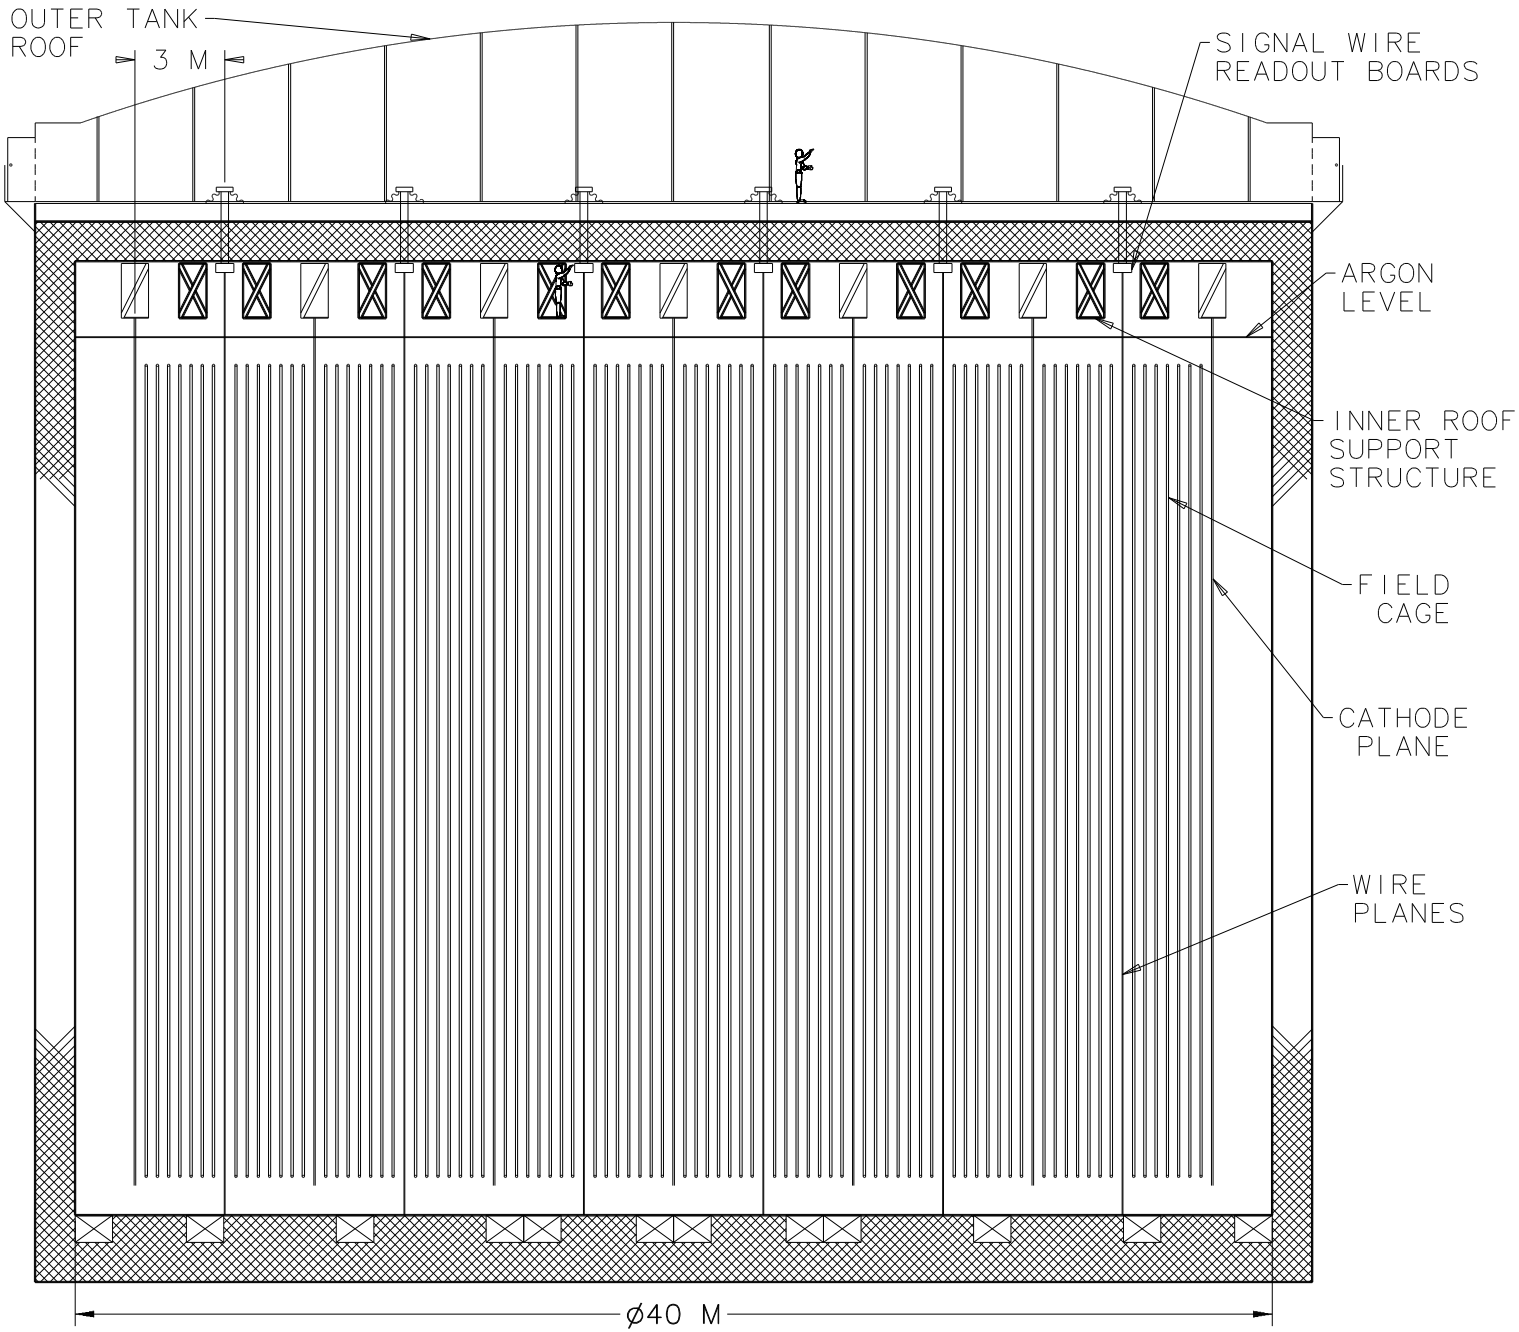
OUTER TANK ROOF
3 M
SIGNAL WIRE READOUT BOARDS
ARGON LEVEL
INNER ROOF SUPPORT STRUCTURE
FIELD CAGE
CATHODE PLANE
WIRE PLANES
Ø40 M