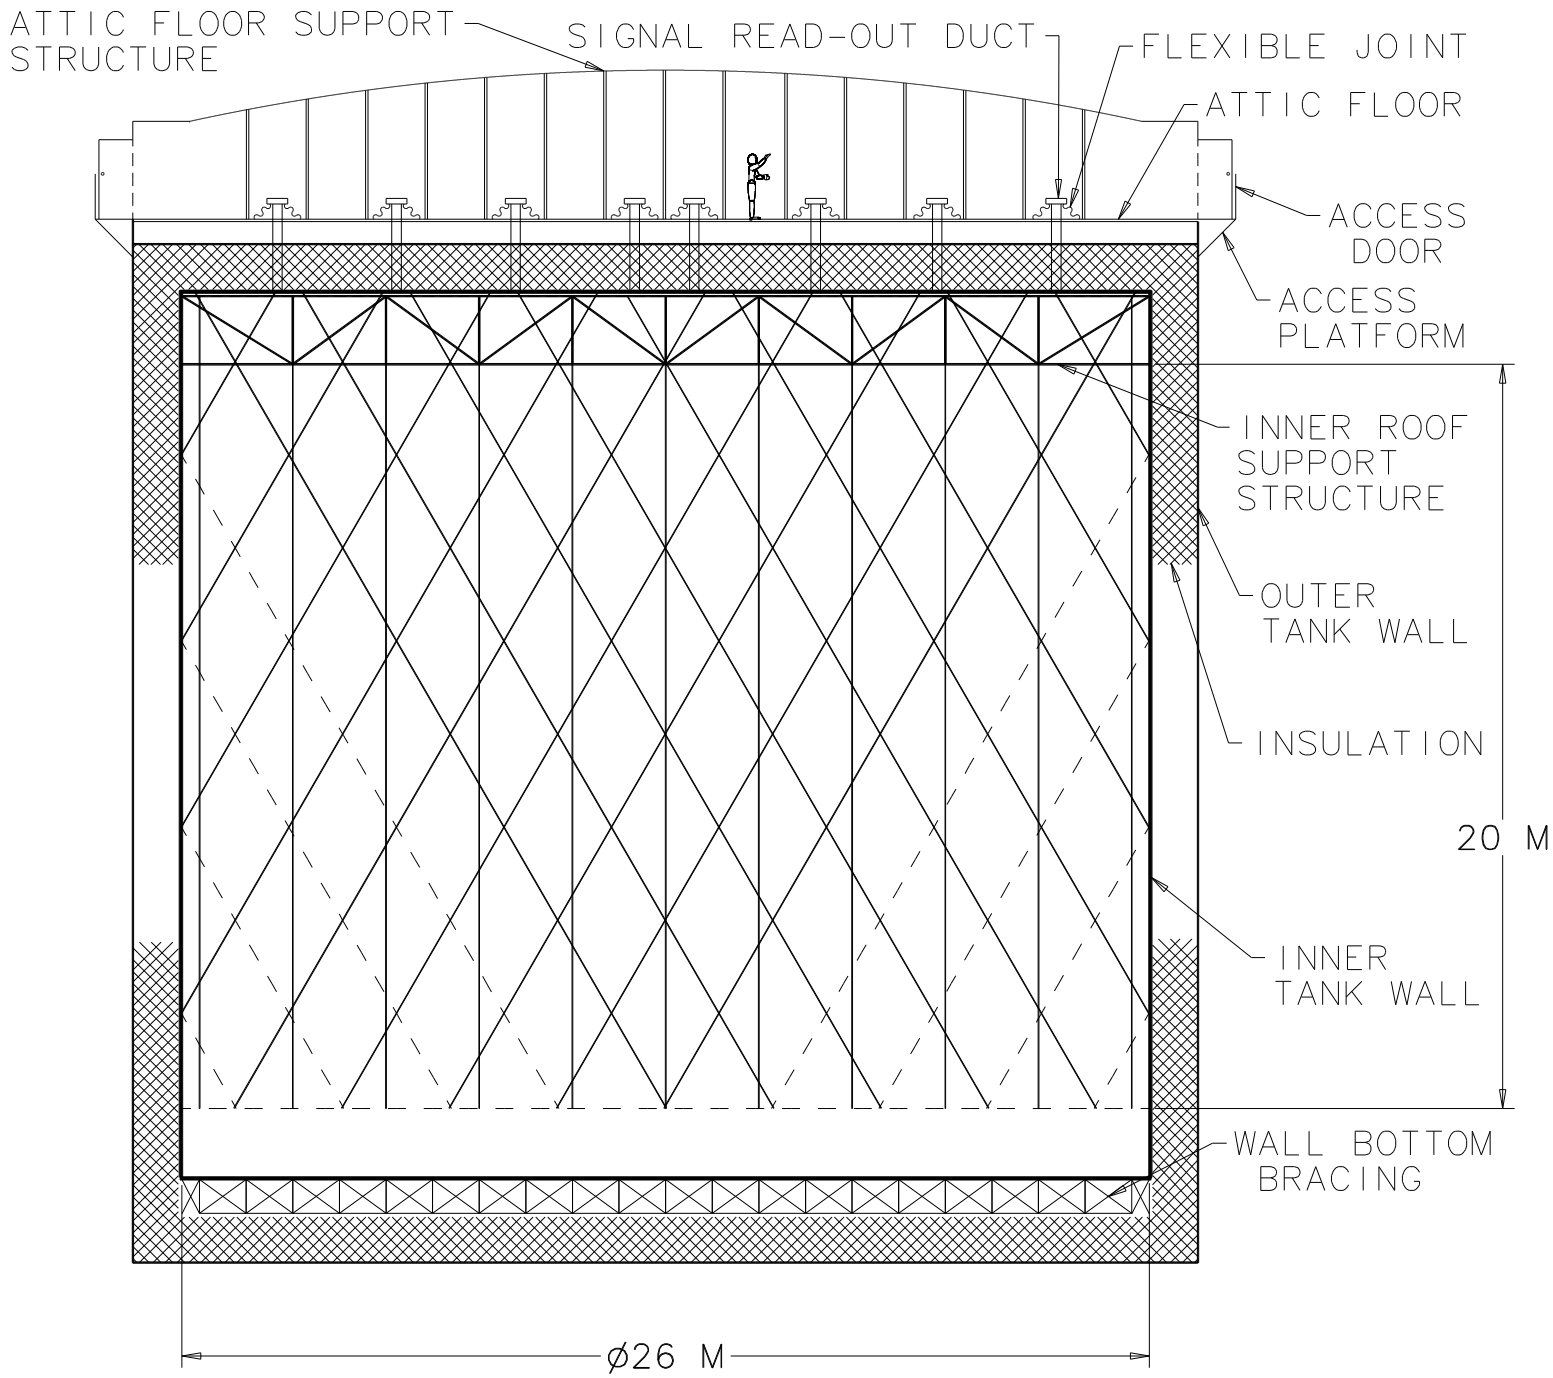
ATTIC FLOOR SUPPORT STRUCTURE
SIGNAL READ-OUT DUCT
FLEXIBLE JOINT
ATTIC FLOOR
ACCESS DOOR
ACCESS PLATFORM
INNER ROOF SUPPORT STRUCTURE
OUTER TANK WALL
INSULATION
20 M
INNER TANK WALL
WALL BOTTOM BRACING
ø26 M