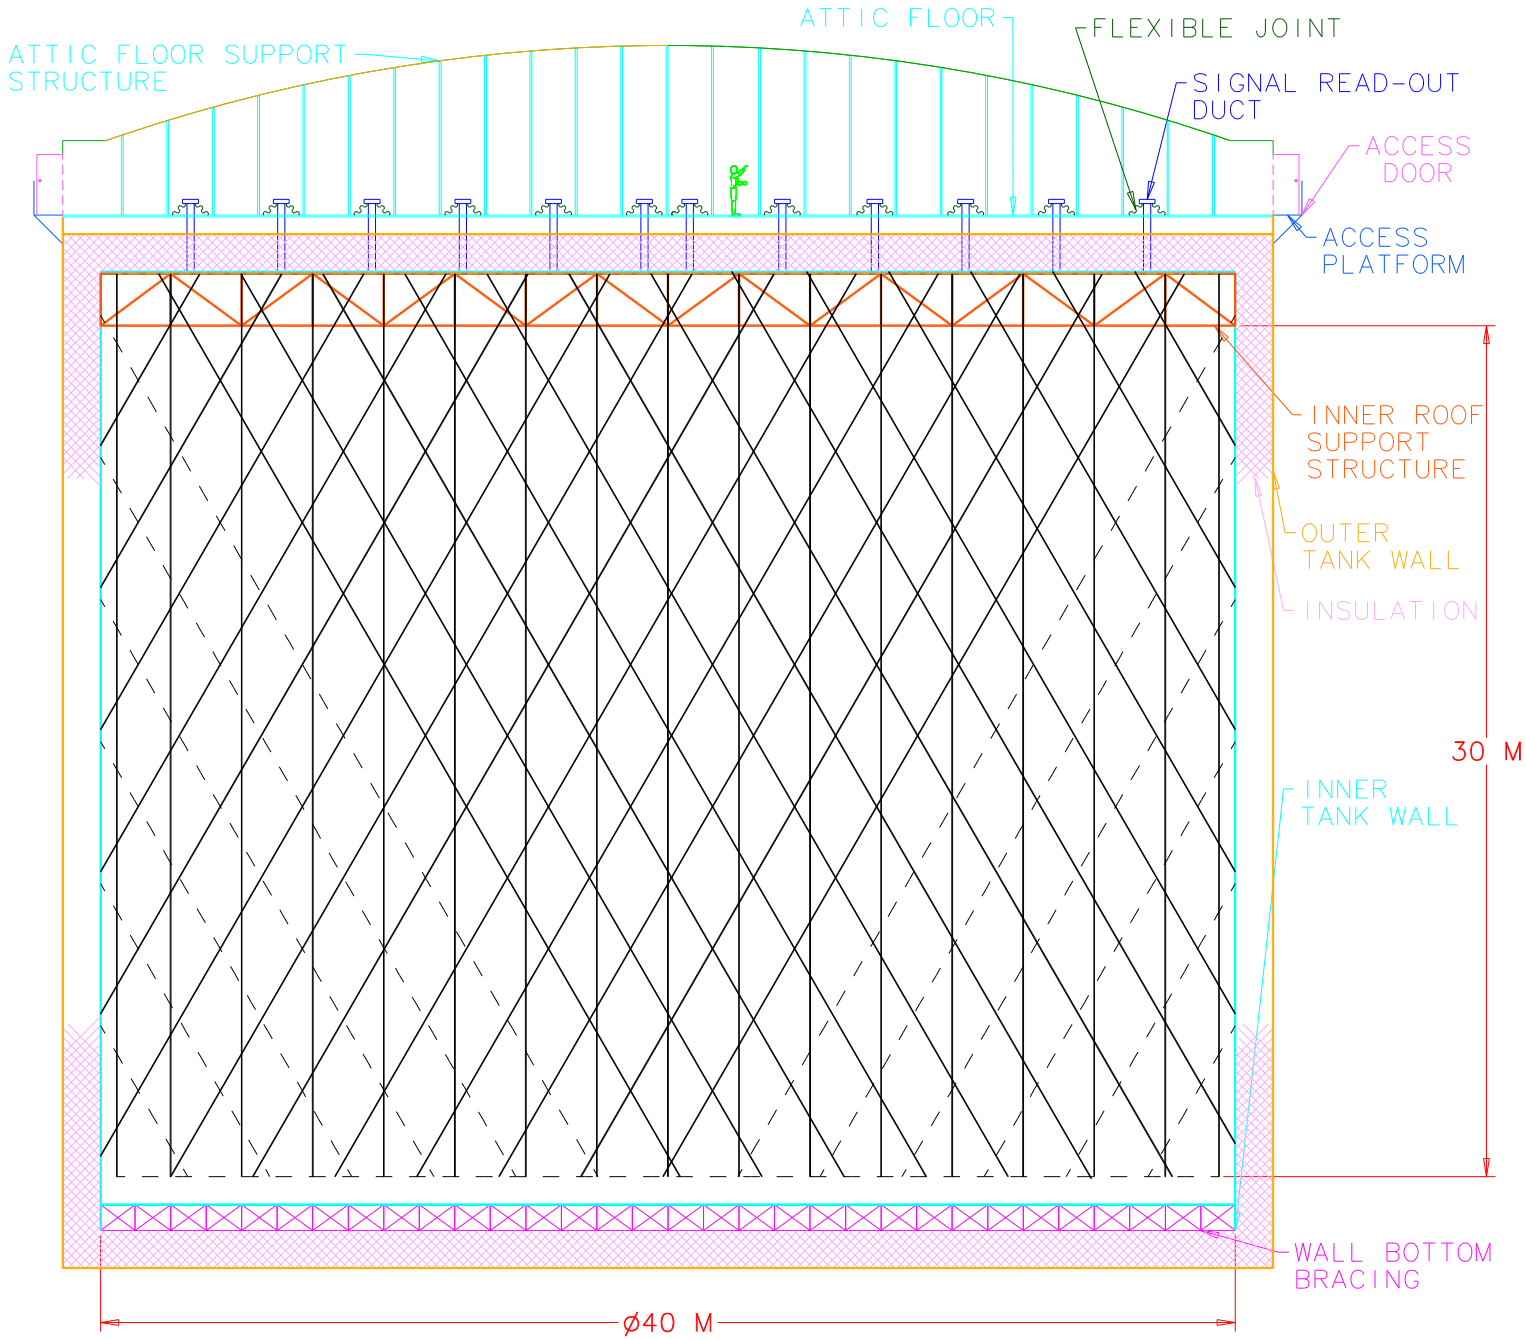
ATTIC FLOOR
FLEXIBLE JOINT
ATTIC FLOOR SUPPORT STRUCTURE
SIGNAL READ-OUT DUCT
ACCESS DOOR
ACCESS PLATFORM
INNER ROOF SUPPORT STRUCTURE
OUTER TANK WALL
INSULATION
30 M
INNER TANK WALL
WALL BOTTOM BRACING
ø40 M